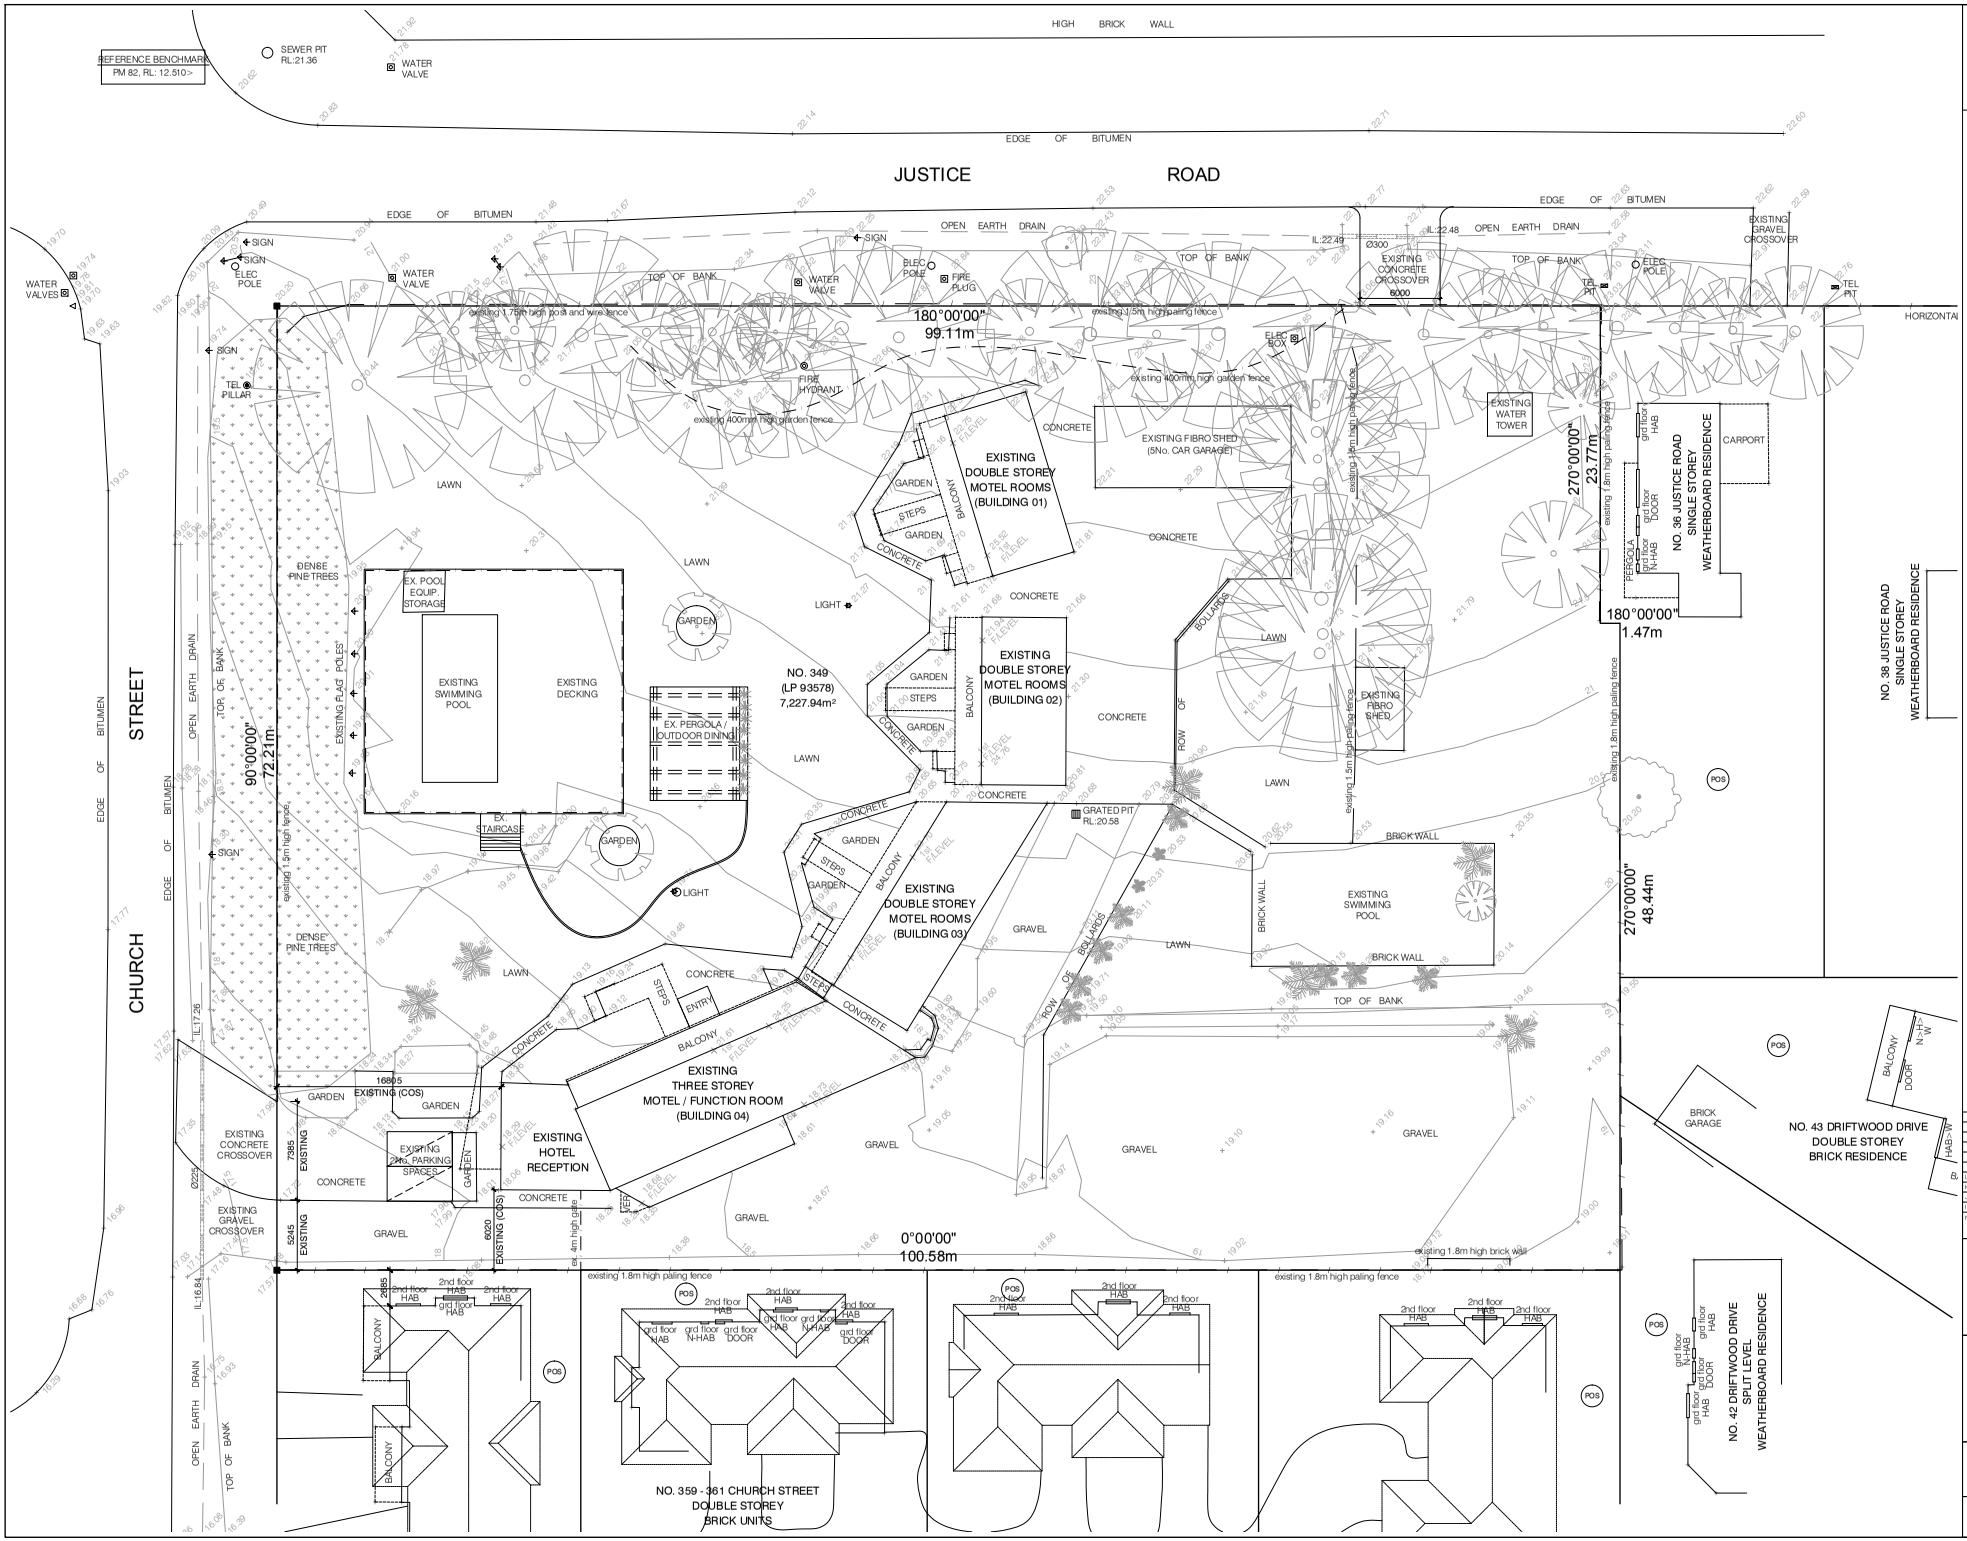

1. ALL LEVELS AND DIMENSIONS MUST BE CHECKED AND VERIFIED BEFORE COMMENCEMENT OF WORK.
2. ALL WORKS MUST BE EXECUTED IN A WORKMANLIKE MANNER AND ALL MATERIALS MUST CONFORM TO THE LATEST APPLICABLE AUSTRALIAN STANDARD CODES.
3. WRITTEN DIMENSIONS TAKE PRECEDENCE OVER SCALE. DO NOT SCALE FROM DRAWING.
4. WINDOW SIZES ARE NOMINAL ONLY.
5. THIS DRAWING(S) IS TO BE READ IN CONJUNCTION WITH THE PROJECT SPECIFICATIONS, ENGINEERS COMPUTATIONS AND / OR PLANS AND SOIL TEST REPORT WHERE INDICATED.

NO.	DATE	DETAILS
L	23.03.20	PLANNING RFI
K	10.02.20	PLANNING AMENDMENTS
J	29.01.20	PLANNING RFI
I	11.10.19	HOUSE, FUNCTION SPACE & MODULE UNITS ADDED

AMENDMENTS.

PROJECT TITLE.

PROPOSED RENOVATION @ HOLIDAY ISLAND MOTEL

349 CHURCH STREET
COWES

JULIE-ANNE SMITH
LINDSAY DOUGLAS
ARCHITECT REG 5933

10.25|401 DOCKLANDS DRIVE
DOCKLANDS VICTORIA 3008
T. 03 9600 1133
F. 03 9600 1155
W. digdesign.net.au
E. info@digdesign.net.au

DESIGN

© Copyright Reserved Douglas Smith Pty. Ltd. TAS Dig Design

DRAWING TITLE.

EXISTING SITE PLAN

PROJECT NORTH.

PROJECT NO.	11018
SCALE.	1:200
DATE.	JAN 2020
DRAWING NO.	01

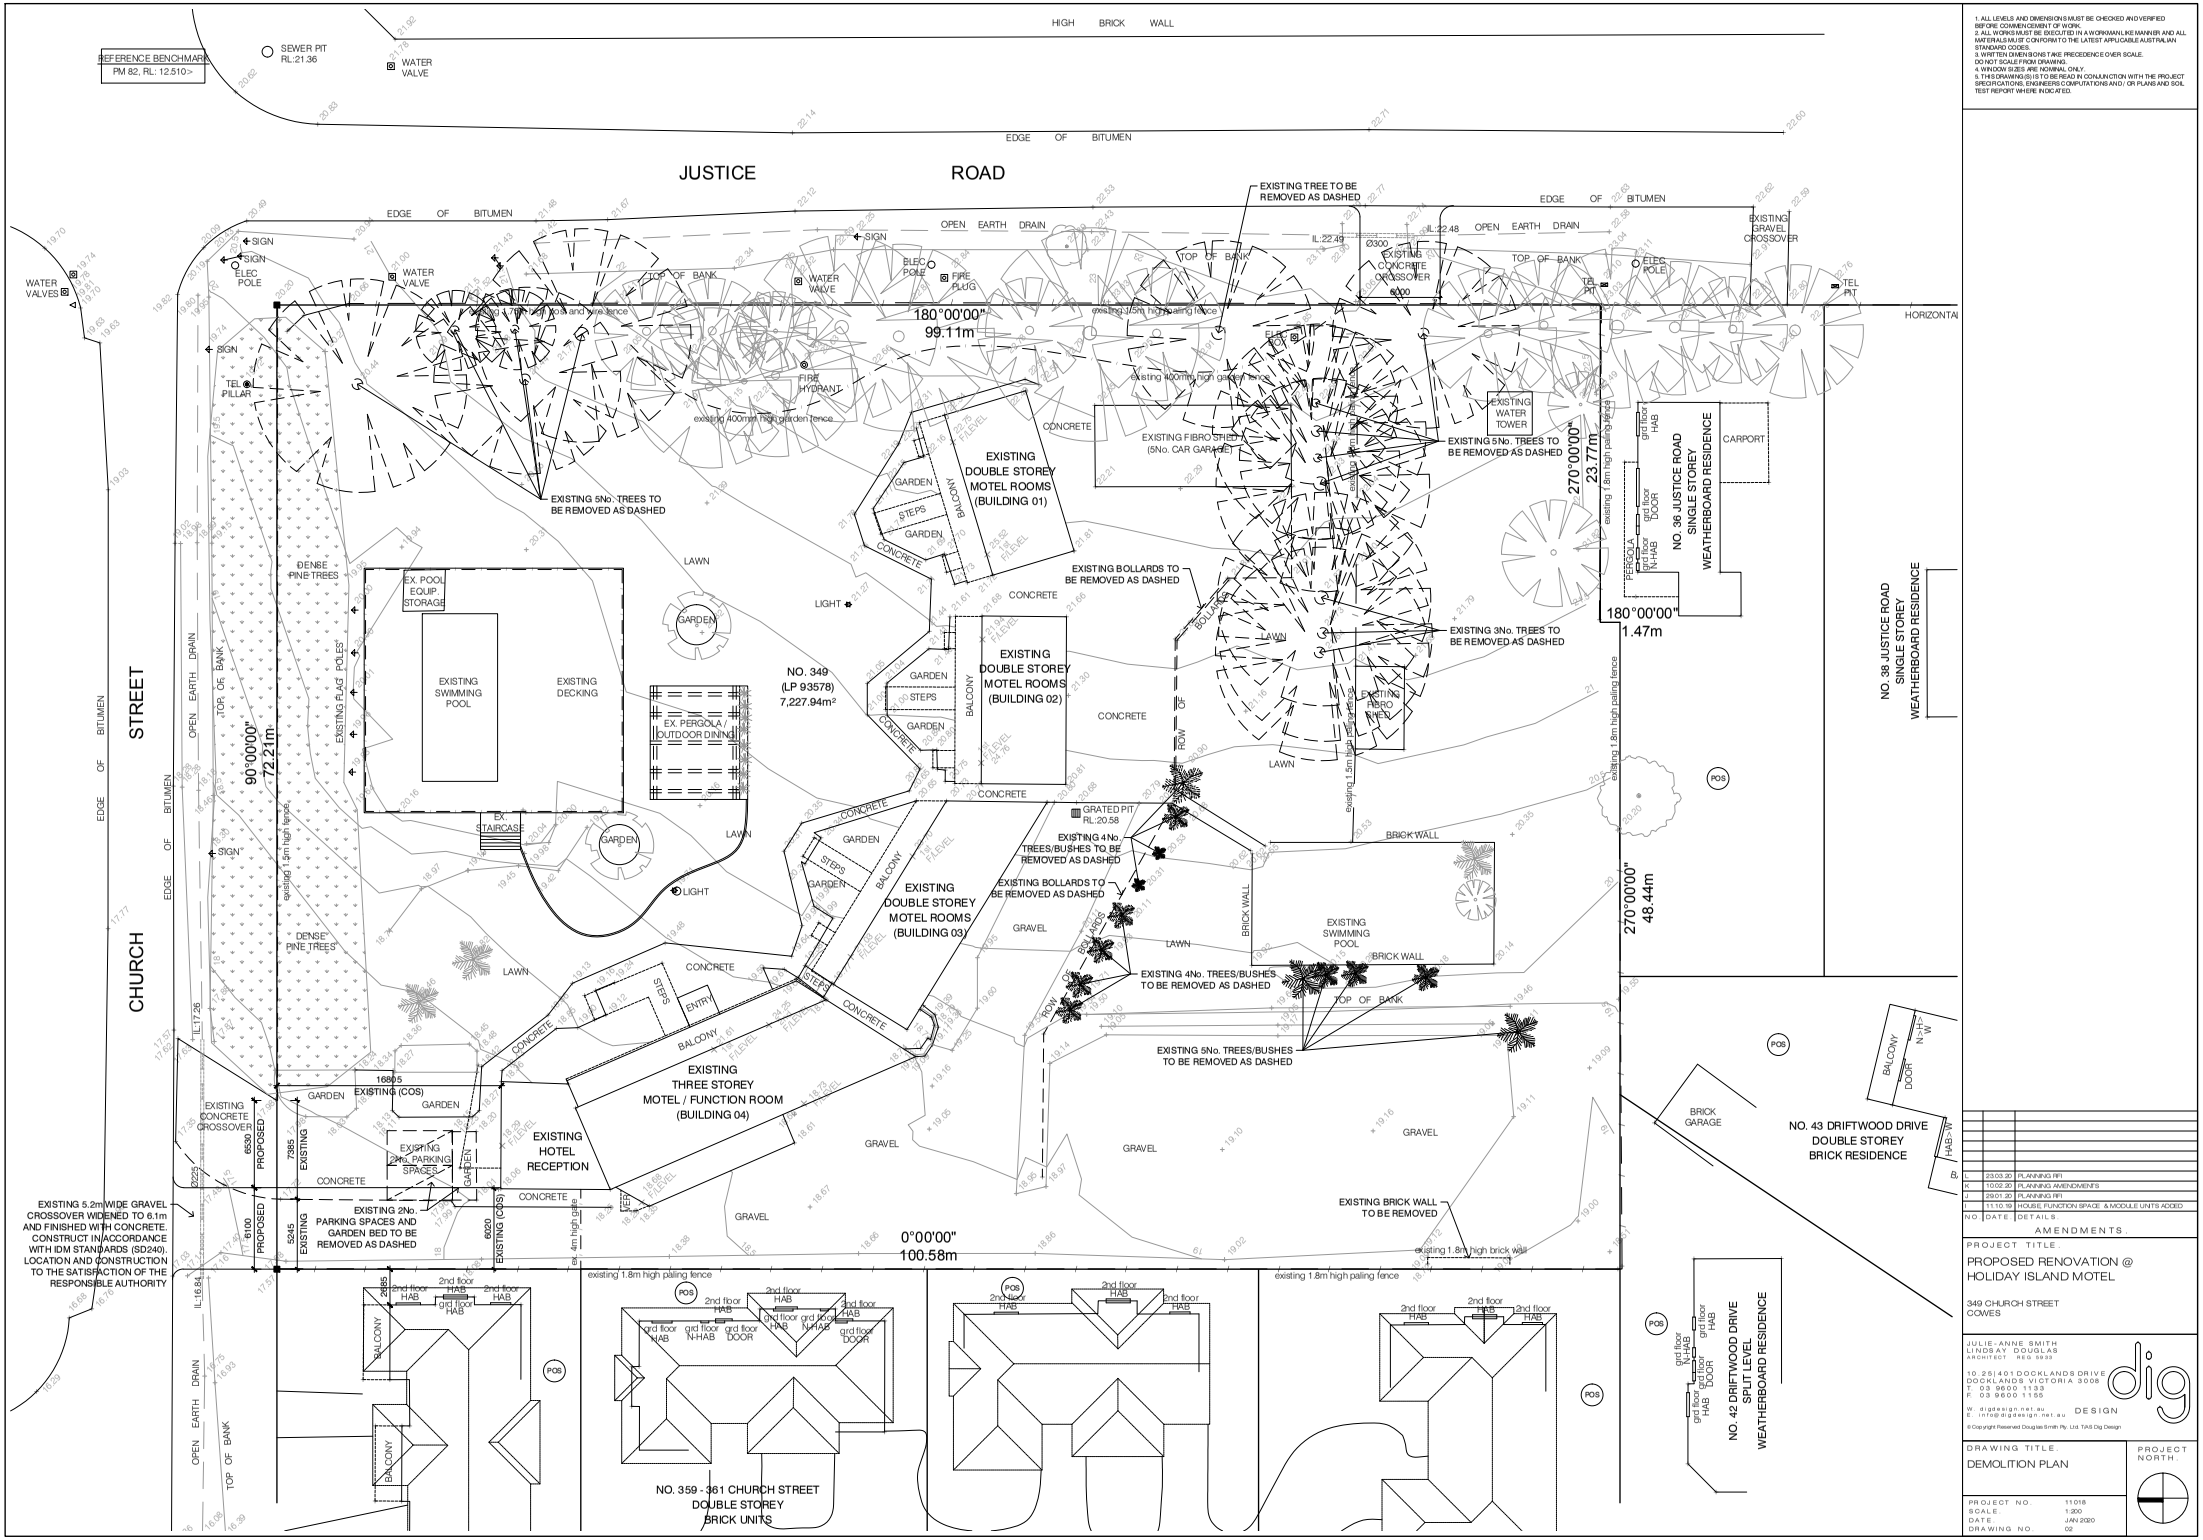

1. ALL LEVELS AND DIMENSIONS MUST BE CHECKED AND VERIFIED BEFORE COMMENCEMENT OF WORK.
2. ALL WORKS MUST BE EXECUTED IN A WORKMANLIKE MANNER AND ALL MATERIALS MUST CONFORM TO THE LATEST APPLICABLE AUSTRALIAN STANDARD CODES.
3. WRITTEN DIMENSIONS TAKE PRECEDENCE OVER SCALE. DO NOT SCALE FROM DRAWING.
4. WINDOW SIZES ARE NOMINAL ONLY.
5. THIS DRAWING(S) IS TO BE READ IN CONJUNCTION WITH THE PROJECT SPECIFICATIONS, ENGINEERS COMPUTATIONS AND / OR PLANS AND SOIL TEST REPORT WHERE INDICATED.

NO.	DATE	DETAILS
L	23.03.20	PLANNING RFI
K	10.02.20	PLANNING AMENDMENTS
J	29.01.20	PLANNING RFI
I	11.10.19	HOUSE FUNCTION SPACE & MODULE UNITS ADDED

AMENDMENTS.

PROJECT TITLE.
PROPOSED RENOVATION @ HOLIDAY ISLAND MOTEL
349 CHURCH STREET
COWES

JULIE-ANNE SMITH
LINDSAY DOUGLAS
ARCHITECT REG 6939
10.25|401 DOCKLANDS DRIVE
DOCKLANDS VICTORIA 3008
T 03 9600 1133
F 03 9600 1155
W dlgdesign.net.au
E info@dlgdesign.net.au
DESIGN

© Copyright Reserved Douglas Smith Pty. Ltd. T/AS Dlg Design

DRAWING TITLE.
DEMOLITION PLAN

PROJECT NORTH.

PROJECT NO. 11.018
SCALE. 1:200
DATE. JAN 2020
DRAWING NO. 02

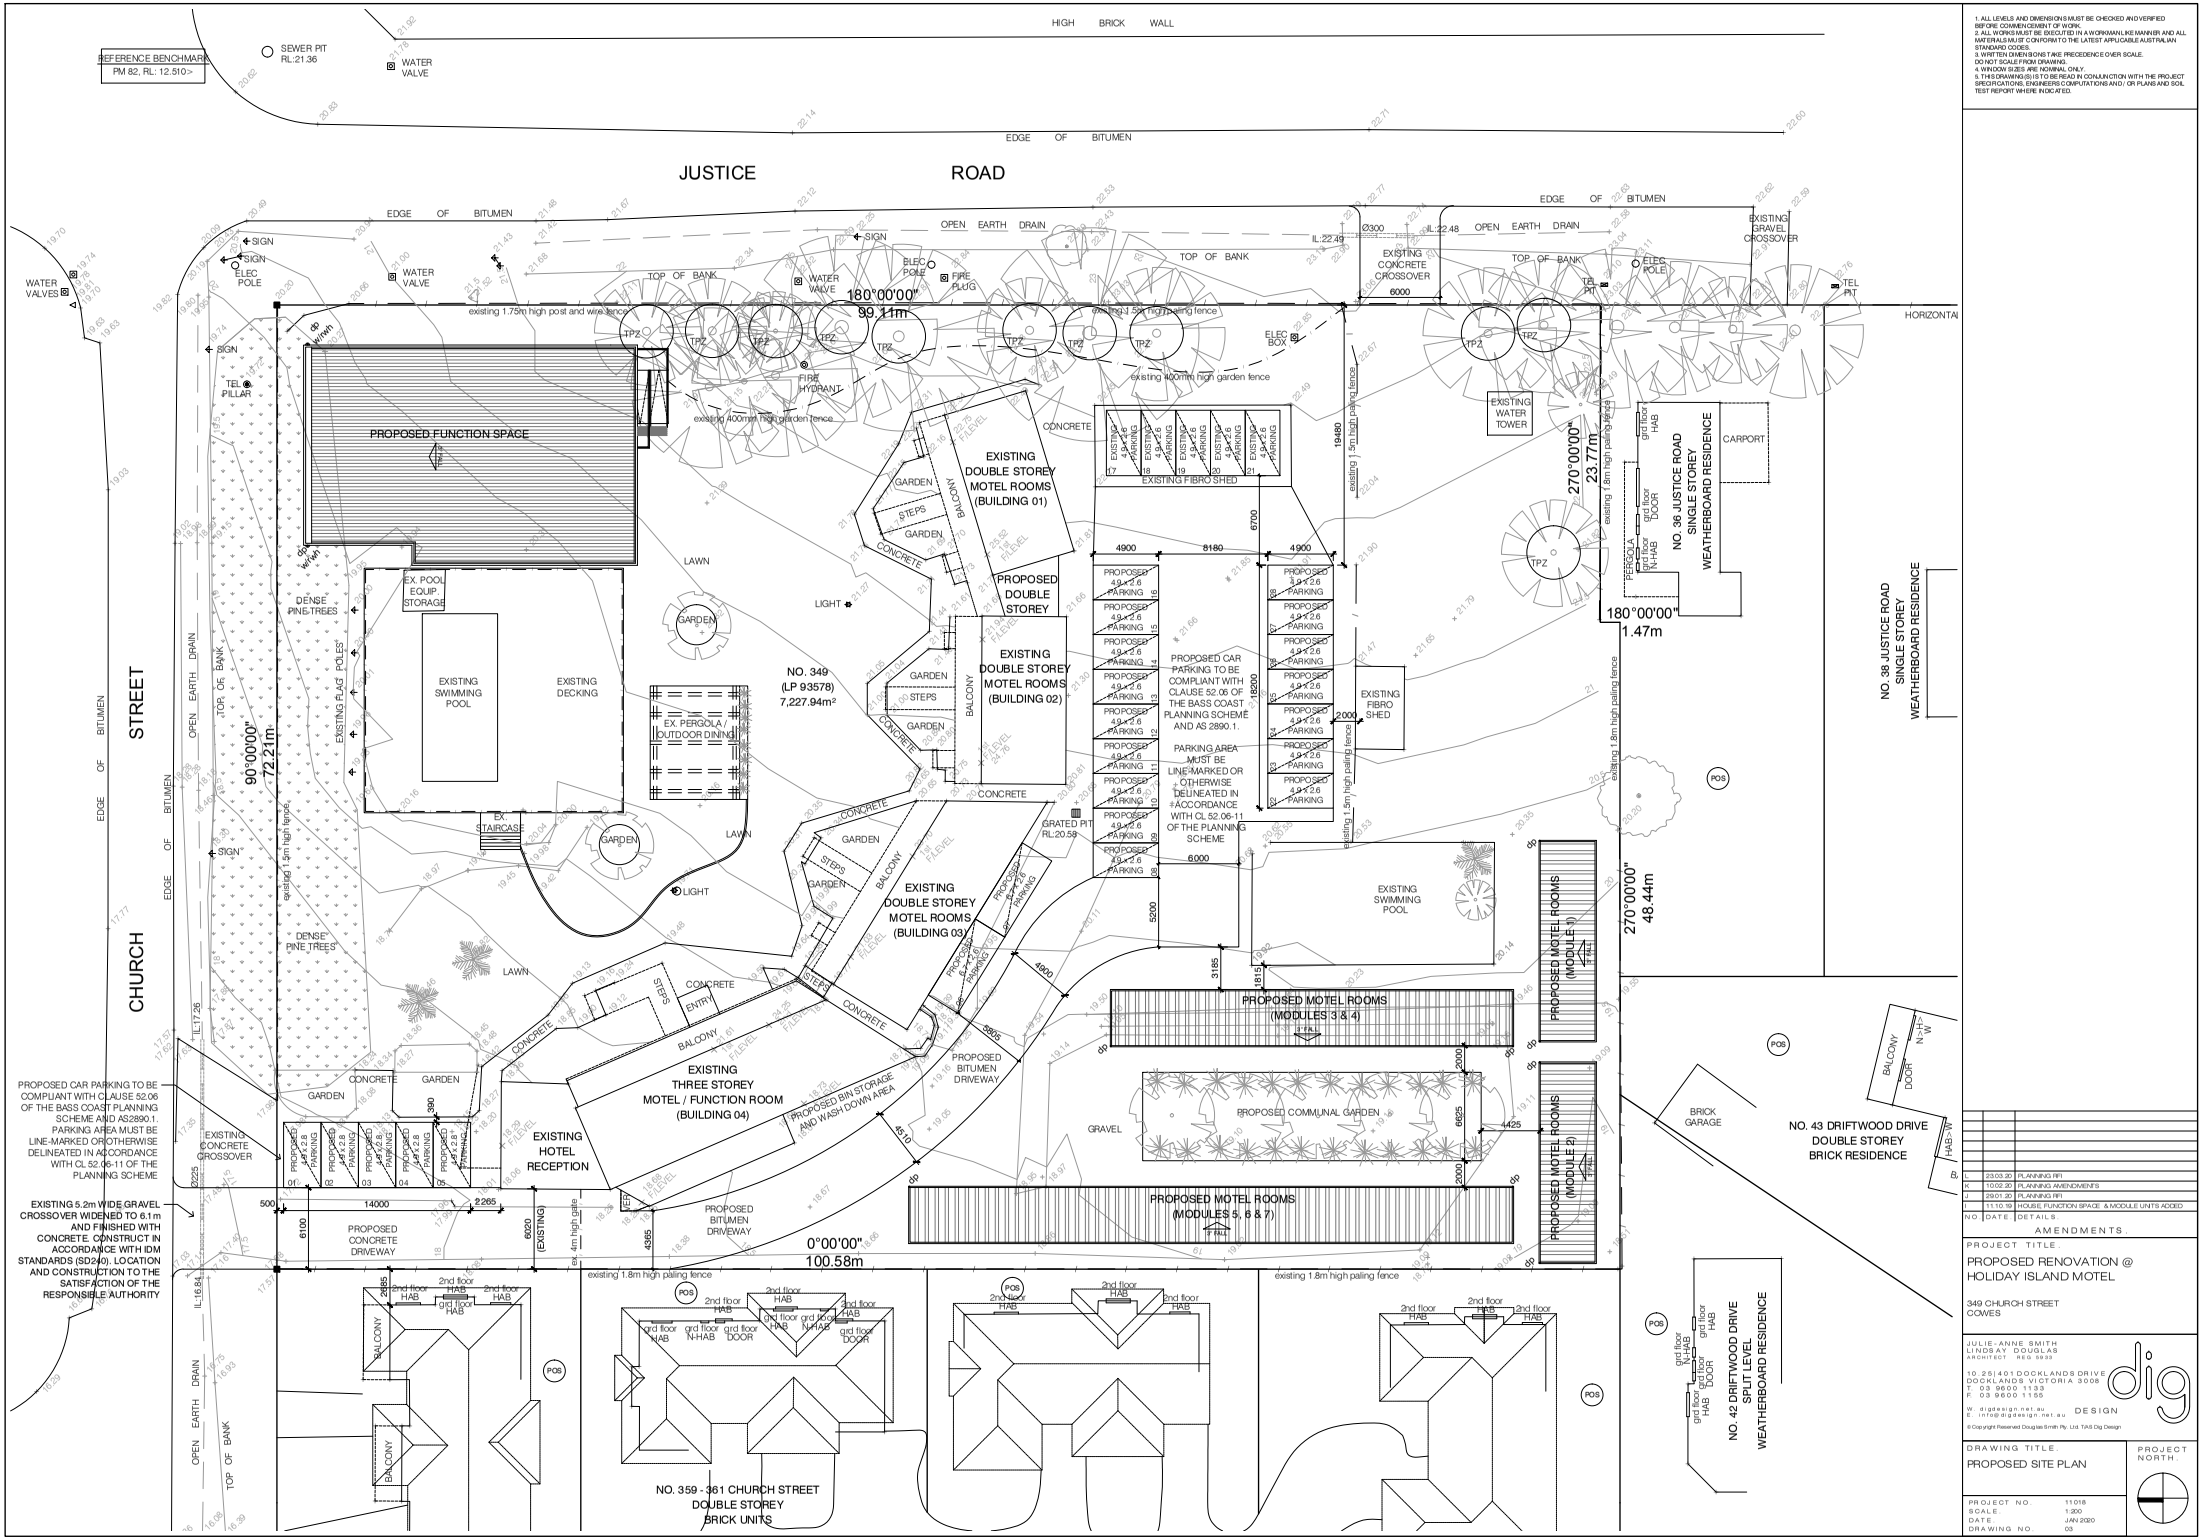

1. ALL LEVELS AND DIMENSIONS MUST BE CHECKED AND VERIFIED BEFORE COMMENCEMENT OF WORK.
2. ALL WORKS MUST BE EXECUTED IN A WORKMANLIKE MANNER AND ALL MATERIALS MUST CONFORM TO THE LATEST APPLICABLE AUSTRALIAN STANDARD CODES.
3. WRITTEN DIMENSIONS TAKE PRECEDENCE OVER SCALE. DO NOT SCALE FROM DRAWING.
4. WINDOW SIZES ARE NOMINAL ONLY.
5. THIS DRAWING(S) IS TO BE READ IN CONJUNCTION WITH THE PROJECT SPECIFICATIONS, ENGINEERS COMPUTATIONS AND / OR PLANS AND SOIL TEST REPORT WHERE INDICATED.

NO.	DATE	DETAILS
L	23.03.20	PLANNING RFI
K	10.02.20	PLANNING AMENDMENTS
J	29.01.20	PLANNING RFI
	11.10.19	HOUSE, FUNCTION SPACE & MODULE UNITS ADDED

AMENDMENTS.

PROJECT. TITLE.
PROPOSED RENOVATION @ HOLIDAY ISLAND MOTEL
349 CHURCH STREET
COWES

JULIE-ANNE SMITH
LINDSAY DOUGLAS ARCHITECT REG 6933
10.25|401 DOCKLANDS DRIVE
DOCKLANDS VICTORIA 3008
T. 03 9600 1133
F. 03 9600 1155
W. dlgdesign.net.au
E. info@dlgdesign.net.au
DESIGN

© Copyright Reserved Douglas Smith Pty. Ltd. T/AS Dlg Design

DRAWING. TITLE.
PROPOSED SITE PLAN.

PROJECT. NORTH.

PROJECT. NO. 11.018
SCALE. 1:200
DATE. JAN 2020
DRAWING. NO. 03

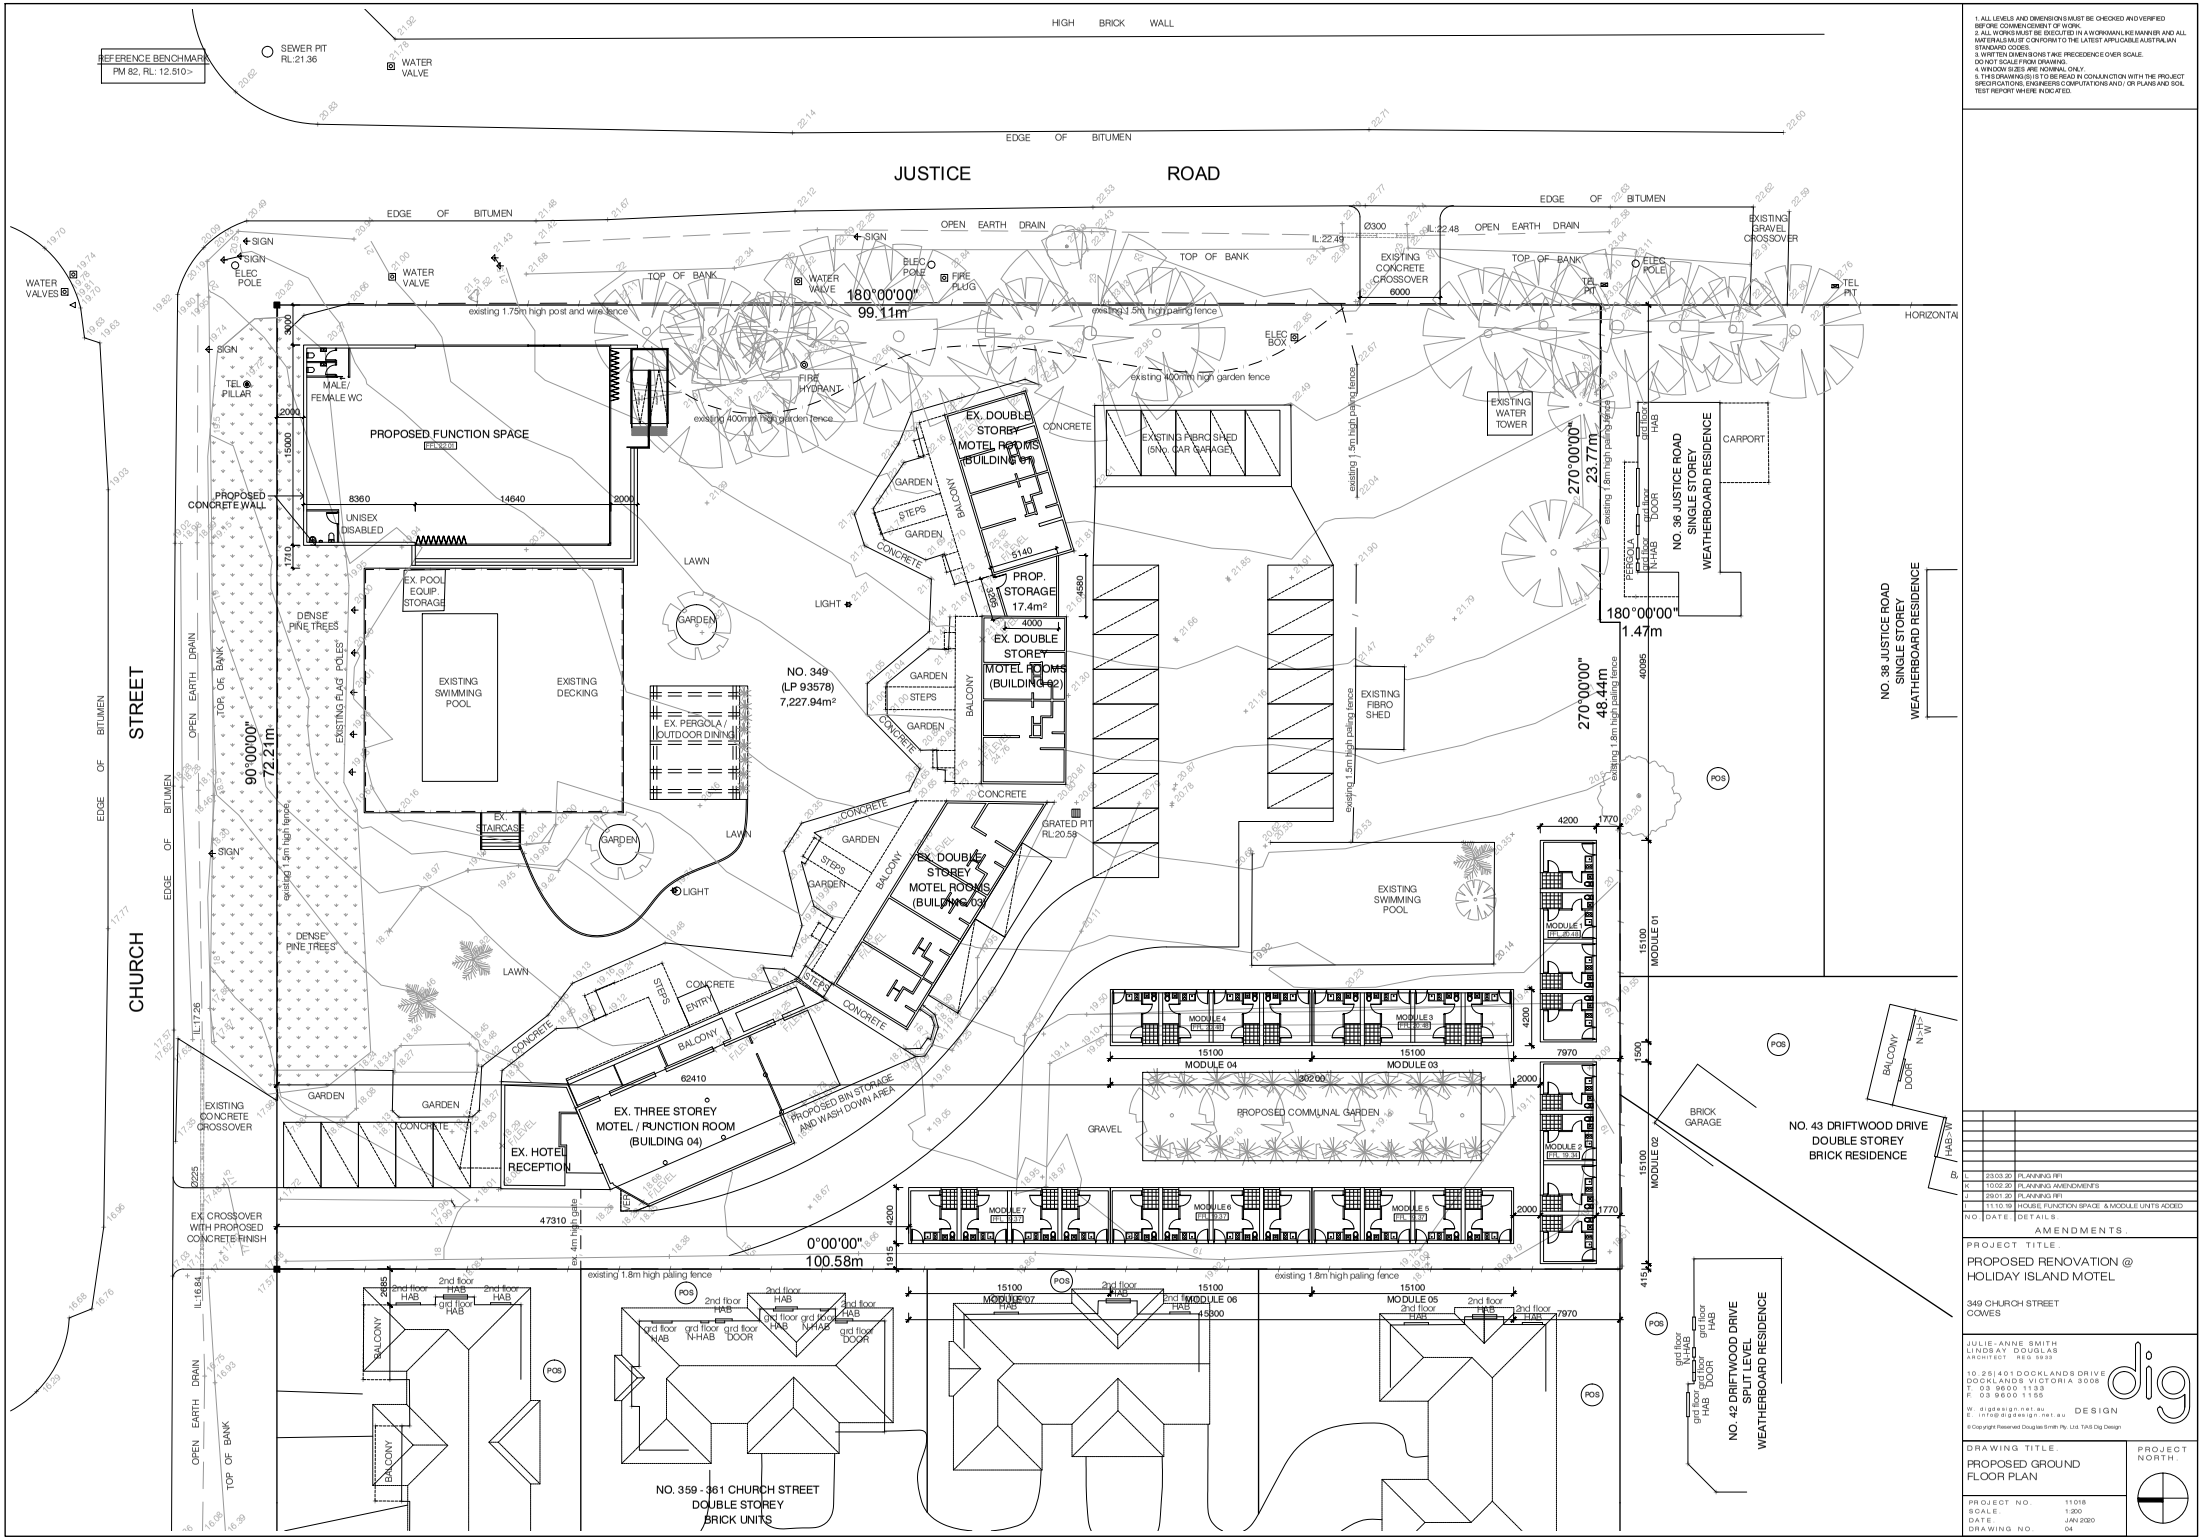

1. ALL LEVELS AND DIMENSIONS MUST BE CHECKED AND VERIFIED BEFORE COMMENCEMENT OF WORK.
2. ALL WORKS MUST BE EXECUTED IN A WORKMANLIKE MANNER AND ALL MATERIALS MUST CONFORM TO THE LATEST APPLICABLE AUSTRALIAN STANDARD CODES.
3. WRITTEN DIMENSIONS TAKE PRECEDENCE OVER SCALE. DO NOT SCALE FROM DRAWING.
4. WINDOW SIZES ARE NOMINAL ONLY.
5. THIS DRAWING(S) IS TO BE READ IN CONJUNCTION WITH THE PROJECT SPECIFICATIONS, ENGINEERS COMPUTATIONS AND / OR PLANS AND SOIL TEST REPORT WHERE INDICATED.

NO.	DATE	DETAILS
L	23.03.20	PLANNING RFI
K	10.02.20	PLANNING AMENDMENTS
J	29.01.20	PLANNING RFI
	11.10.19	HOUSE, FUNCTION SPACE & MODULE UNITS ADDED

AMENDMENTS.

PROJECT TITLE.
PROPOSED RENOVATION @ HOLIDAY ISLAND MOTEL
349 CHURCH STREET
COWES

JULIE-ANNE SMITH
LINDSAY DOUGLAS
ARCHITECT REG 6933
10.25|401 DOCKLANDS DRIVE
DOCKLANDS VICTORIA 3008
T 03 9600 1133
F 03 9600 1155
W dldesign.net.au
E info@dldesign.net.au
DESIGN

© Copyright Reserved Douglas Smith Pty. Ltd. T/AS Dig Design

DRAWING TITLE.
PROPOSED GROUND FLOOR PLAN

PROJECT NORTH.

PROJECT NO. 11.018
SCALE. 1:200
DATE. JAN 2020
DRAWING NO. 04

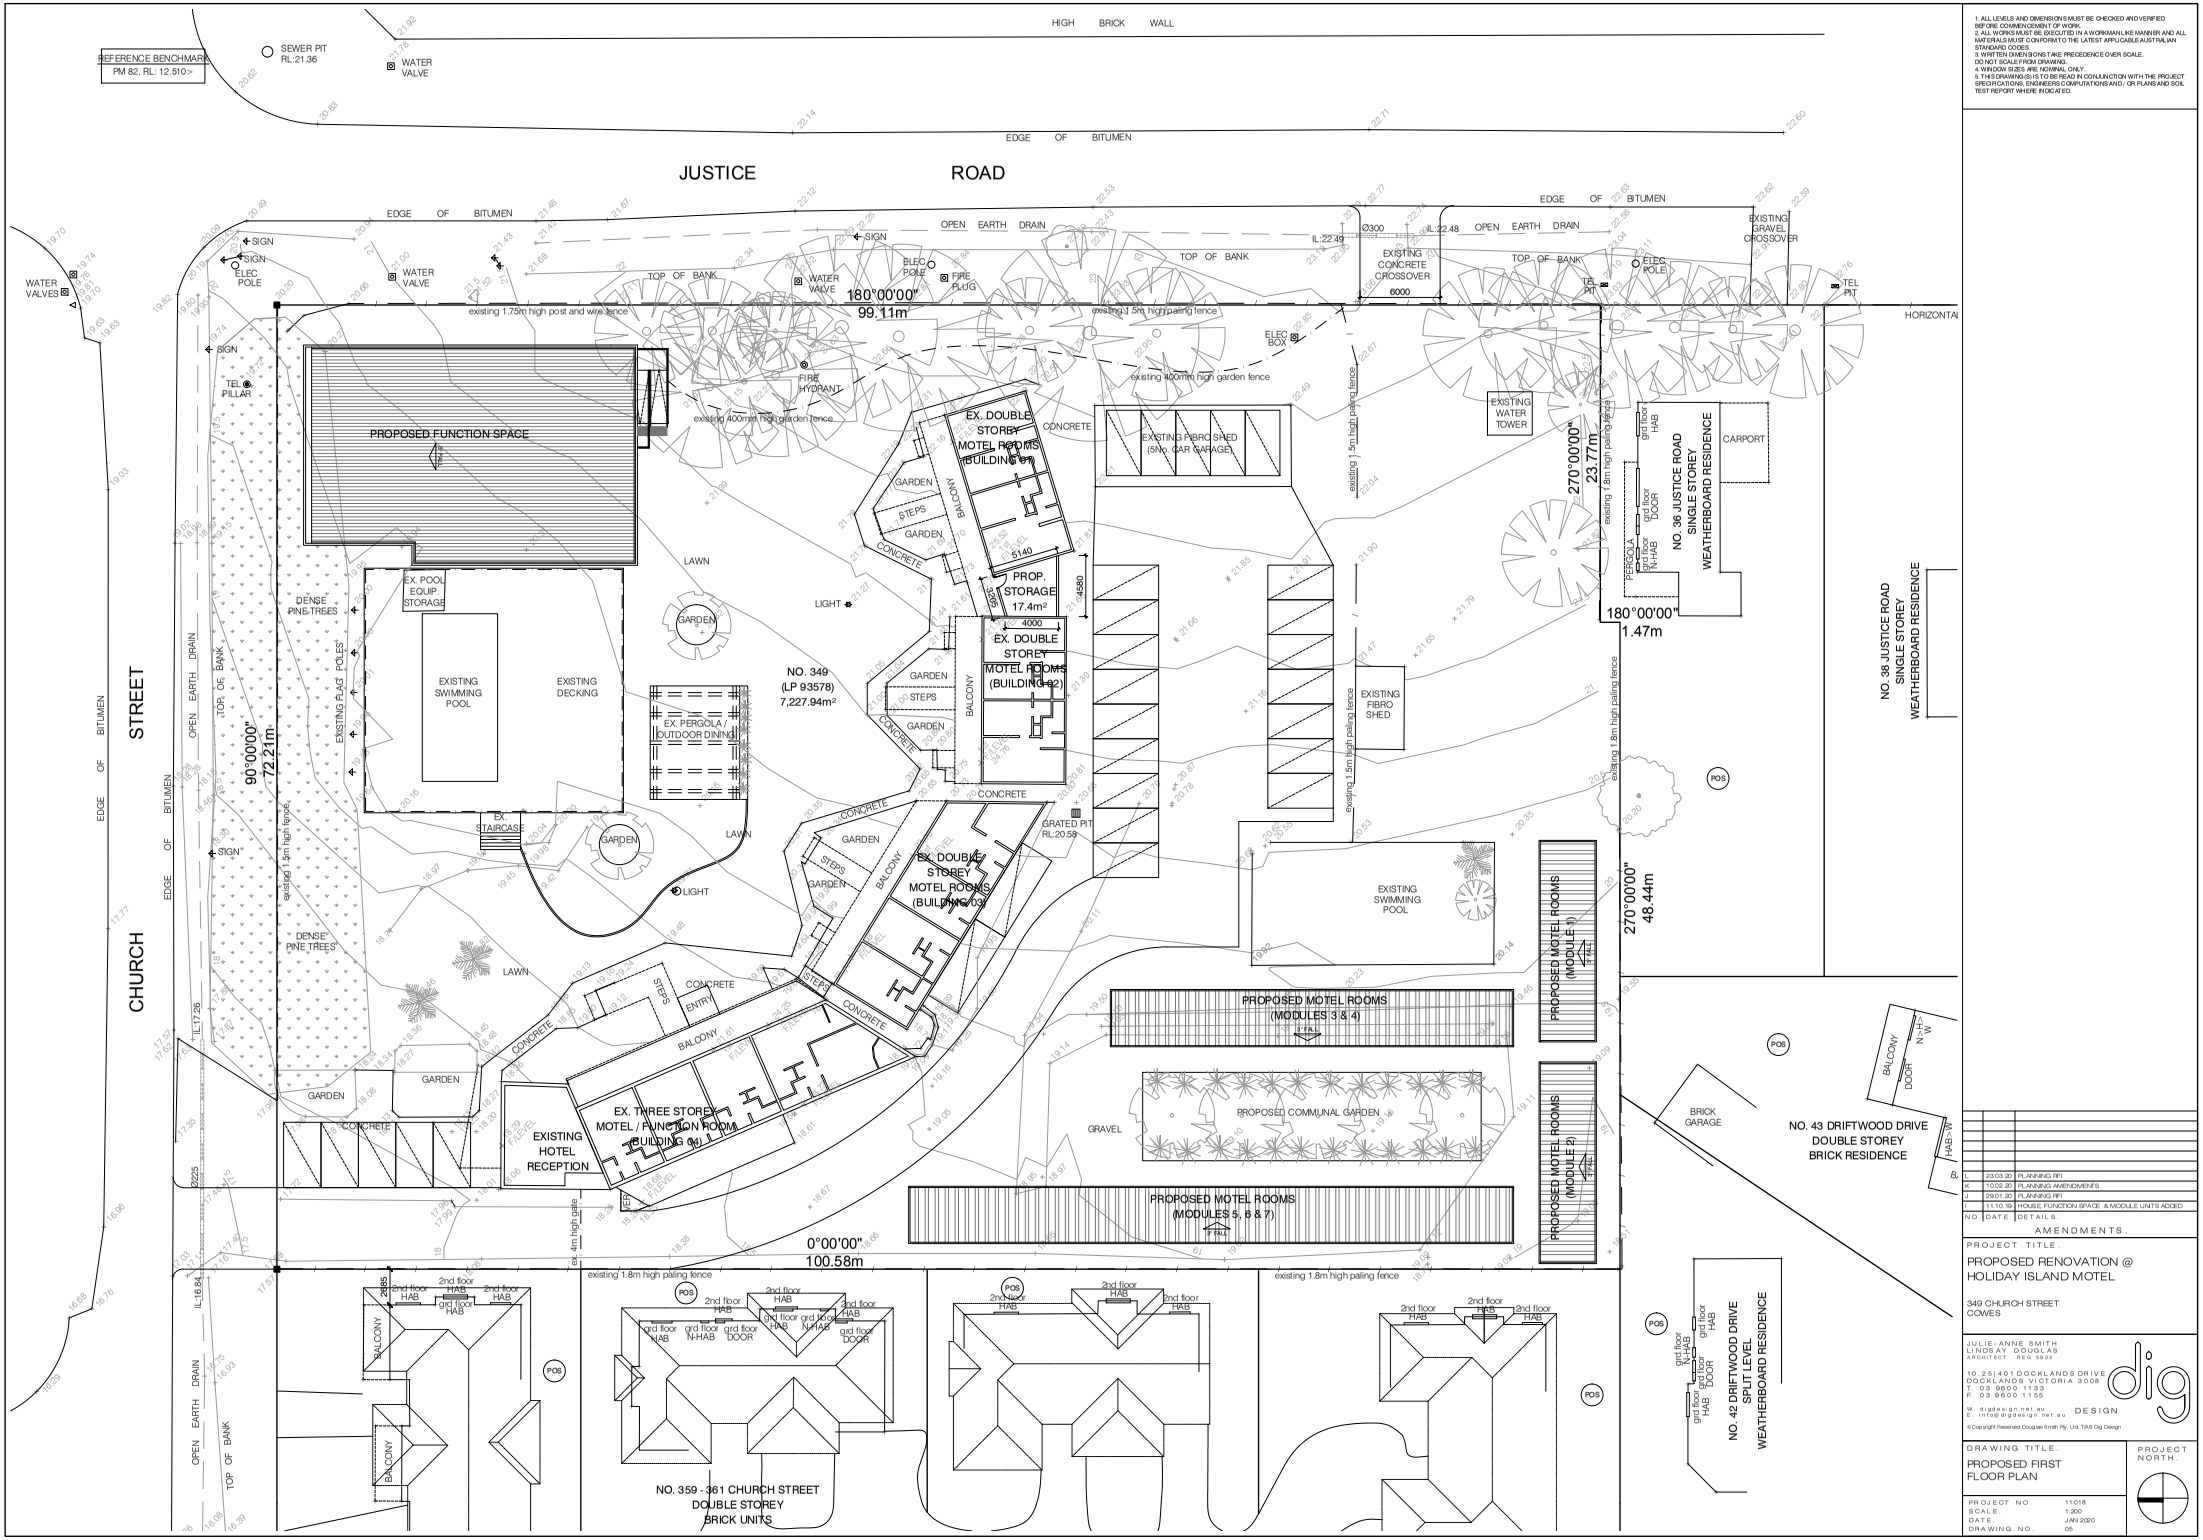

1. ALL LEVELS AND DIMENSIONS MUST BE CHECKED AND VERIFIED BEFORE COMMENCEMENT OF WORK.
2. ALL WORKS MUST BE EXECUTED IN A WORKMANLIKE MANNER AND ALL MATERIALS MUST CONFORM TO THE LATEST APPLICABLE AUSTRALIAN STANDARD CODES.
3. WRITTEN DIMENSIONS TAKE PRECEDENCE OVER SCALE. DO NOT SCALE FROM DRAWING.
4. WINDOW SIZES ARE NOMINAL ONLY.
5. THIS DRAWING(S) IS TO BE READ IN CONJUNCTION WITH THE PROJECT SPECIFICATIONS, ENGINEERS COMPUTATIONS AND / OR PLANS AND SOIL TEST REPORT WHERE INDICATED.

NO.	DATE	DETAILS
L	23.03.20	PLANNING RFI
K	10.02.20	PLANNING AMENDMENTS
J	29.01.20	PLANNING RFI
	11.10.19	HOUSE, FUNCTION SPACE & MODULE UNITS ADDED

AMENDMENTS.

PROJECT TITLE.
PROPOSED RENOVATION @ HOLIDAY ISLAND MOTEL
349 CHURCH STREET
COWES

JULIE-ANNE SMITH
LINDSAY DOUGLAS
ARCHITECT REG 5933
10.25|401 DOCKLANDS DRIVE
DOCKLANDS VICTORIA 3008
T 03 9600 1133
F 03 9600 1155
W dlgdesign.net.au
E info@dlgdesign.net.au
DESIGN

© Copyright Reserved Douglas Smith Pty. Ltd. T/AS Dlg Design

DRAWING TITLE.
PROPOSED FIRST FLOOR PLAN

PROJECT NORTH.

PROJECT NO. 11.018
SCALE. 1:200
DATE. JAN 2020
DRAWING NO. 05

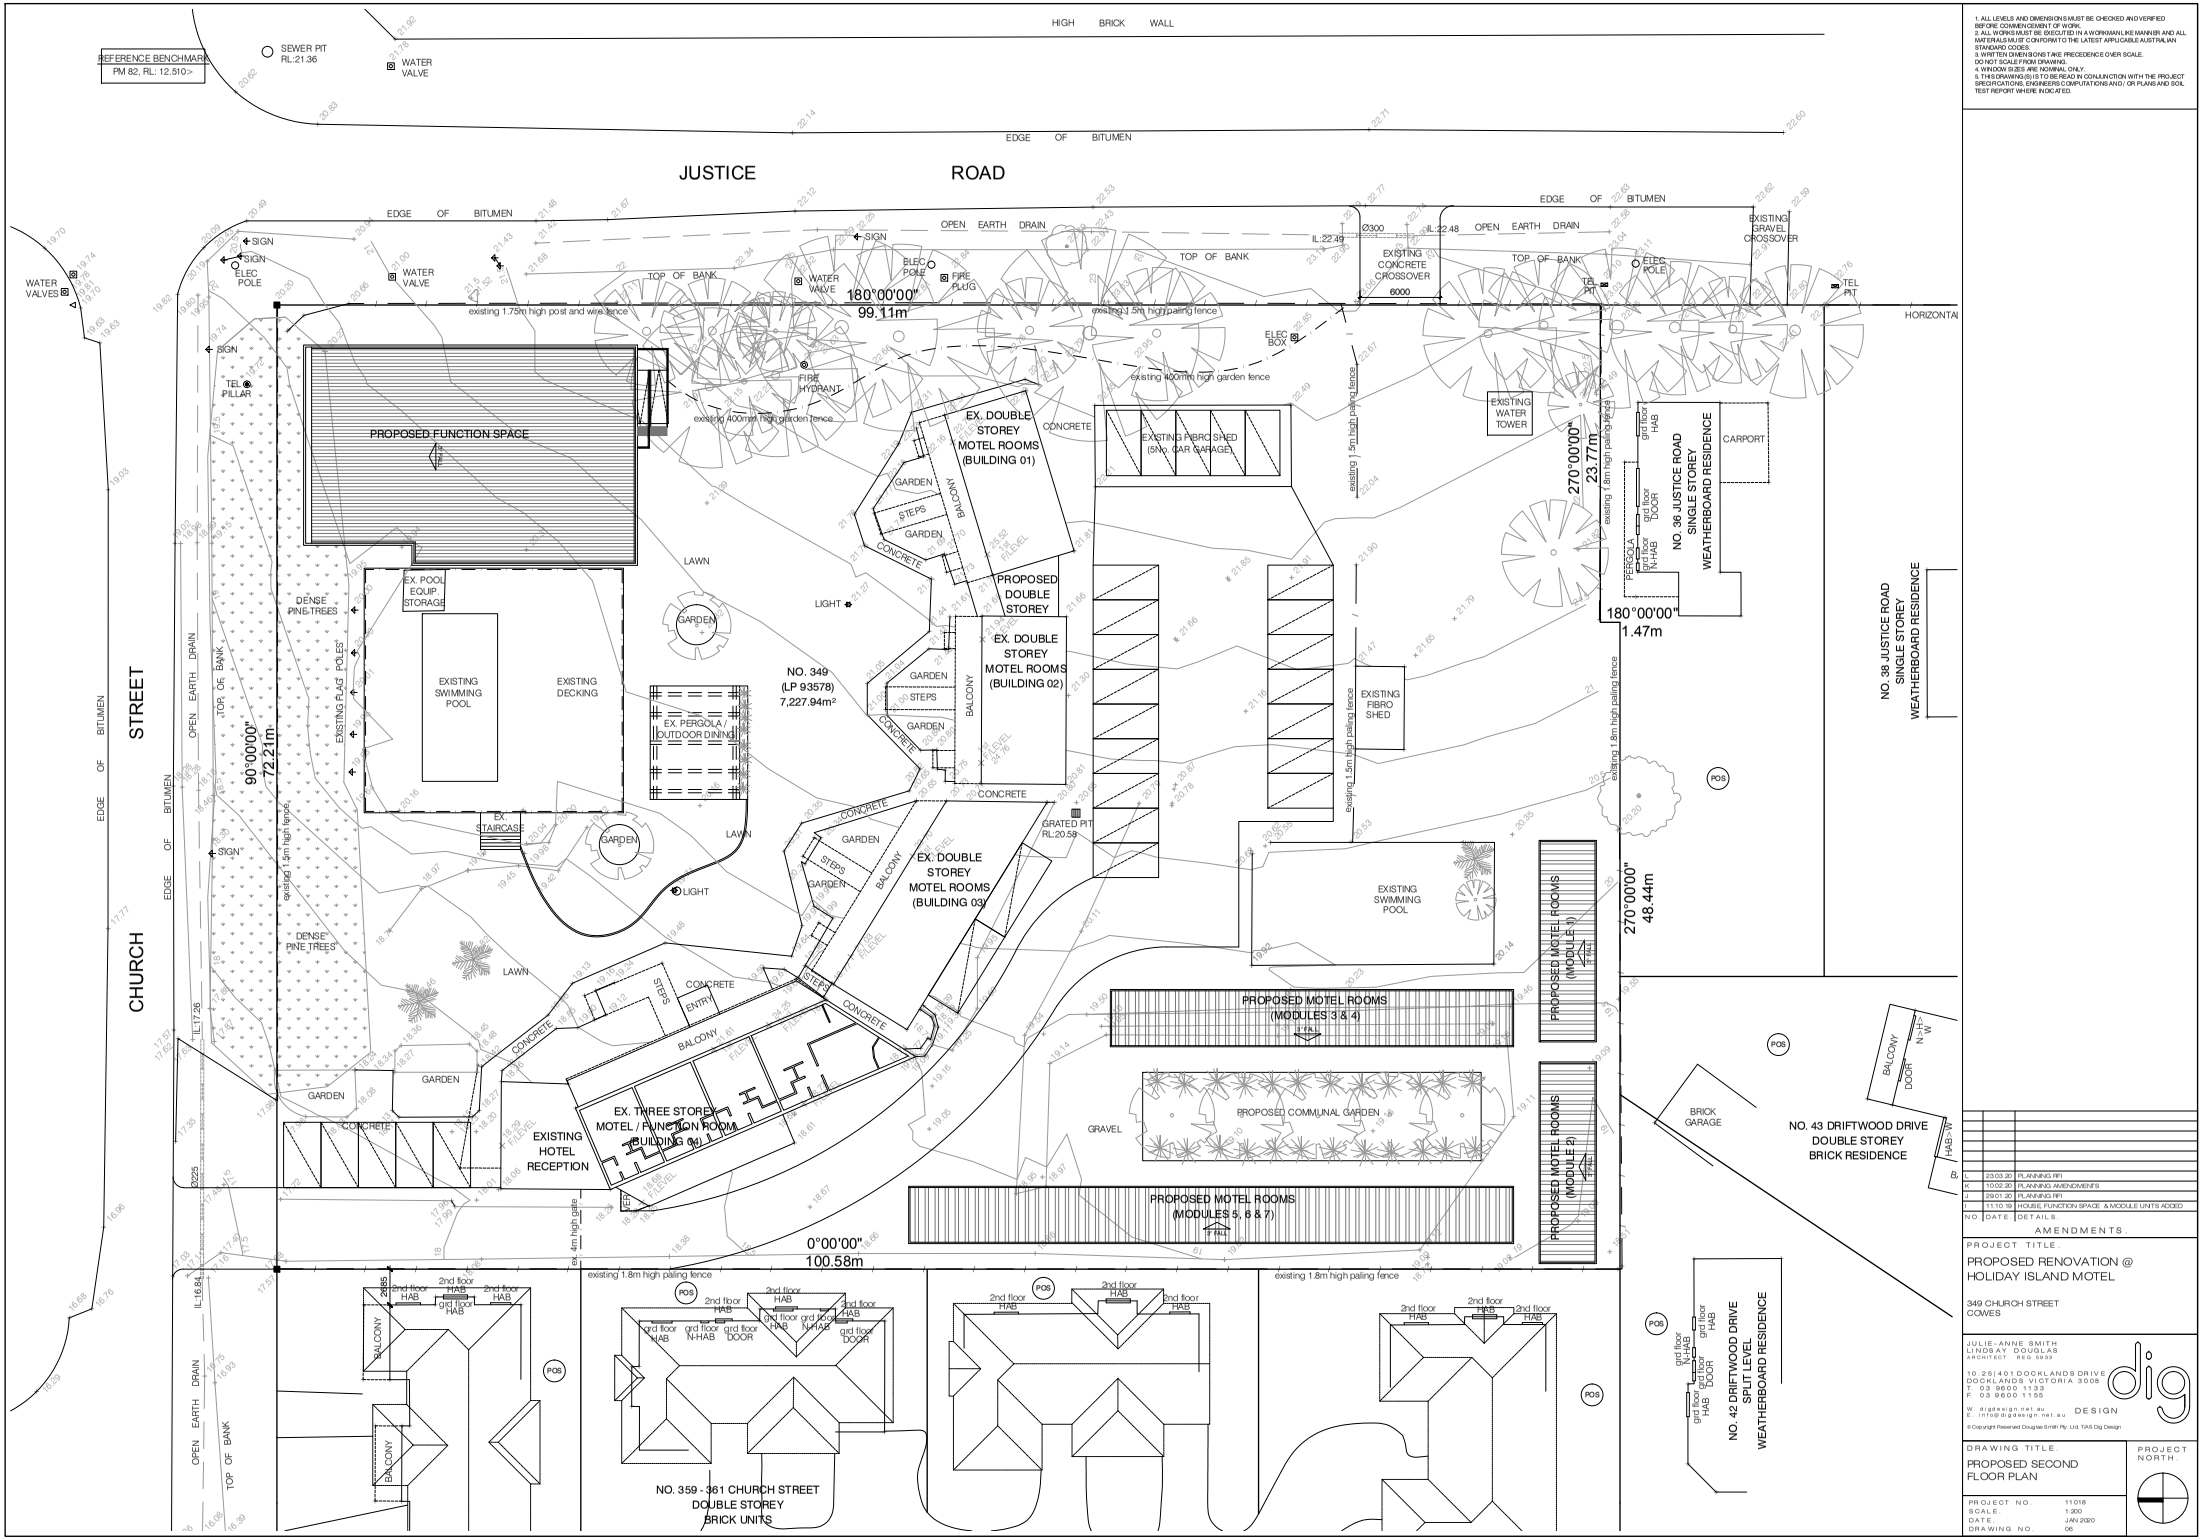

1. ALL LEVELS AND DIMENSIONS MUST BE CHECKED AND VERIFIED BEFORE COMMENCEMENT OF WORK.
2. ALL WORKS MUST BE EXECUTED IN A WORKMANLIKE MANNER AND ALL MATERIALS MUST CONFORM TO THE LATEST APPLICABLE AUSTRALIAN STANDARD CODES.
3. WRITTEN DIMENSIONS TAKE PRECEDENCE OVER SCALE. DO NOT SCALE FROM DRAWING.
4. WINDOW SIZES ARE NOMINAL ONLY.
5. THIS DRAWING(S) IS TO BE READ IN CONJUNCTION WITH THE PROJECT SPECIFICATIONS, ENGINEERS COMPUTATIONS AND / OR PLANS AND SOIL TEST REPORT WHERE INDICATED.

NO.	DATE	DETAILS
L	23.03.20	PLANNING RFI
K	10.02.20	PLANNING AMENDMENTS
J	29.01.20	PLANNING RFI
	11.10.19	HOUSE, FUNCTION SPACE & MODULE UNITS ADDED

AMENDMENTS.

PROJECT TITLE.
PROPOSED RENOVATION @ HOLIDAY ISLAND MOTEL
349 CHURCH STREET
COWES

JULIE-ANNE SMITH
LINDSAY DOUGLAS
ARCHITECT REG 6933
10.25|401 DOCKLANDS DRIVE
DOCKLANDS VICTORIA 3008
T 03 9600 1133
F 03 9600 1155
W dlgdesign.net.au
E info@dlgdesign.net.au
DESIGN

© Copyright Reserved Douglas Smith Pty. Ltd. T/AS Dlg Design

DRAWING TITLE.
PROPOSED SECOND FLOOR PLAN

PROJECT NORTH.

PROJECT. NO. 11.018
SCALE. 1:200
DATE. JAN 2020
DRAWING. NO. 06



15 - WEST ELEVATION (MODULES 5, 6 & 7)
SCALE 1:100

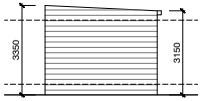

16 - SOUTH ELEVATION (MODULES 5, 6 & 7)
SCALE 1:100

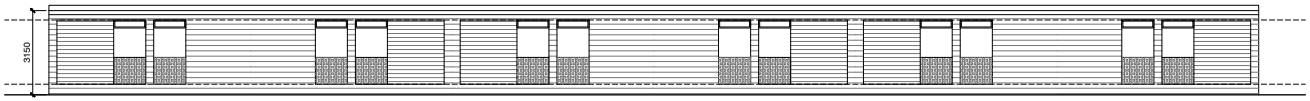

13 - EAST ELEVATION (MODULES 5, 6 & 7)
SCALE 1:100



14 - NORTH ELEVATION (MODULES 5, 6 & 7)
SCALE 1:100

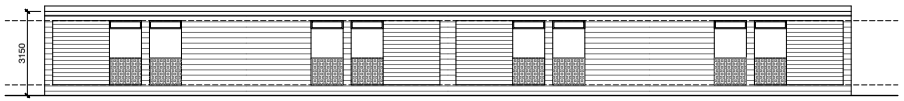

11 - WEST ELEVATION (MODULES 3 & 4)
SCALE 1:100

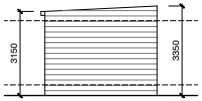

12 - SOUTH ELEVATION (MODULES 3 & 4)
SCALE 1:100

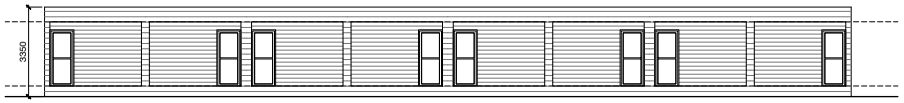

09 - EAST ELEVATION (MODULES 3 & 4)
SCALE 1:100



10 - NORTH ELEVATION (MODULES 3 & 4)
SCALE 1:100

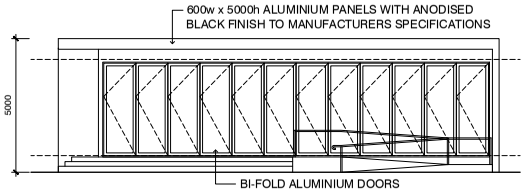

04 - SOUTH ELEVATION (FUNCTION SPACE)
SCALE 1:100

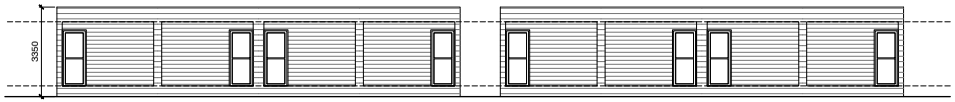

07 - SOUTH ELEVATION (MODULES 1 & 2)
SCALE 1:100



08 - WEST ELEVATION (MODULES 1 & 2)
SCALE 1:100

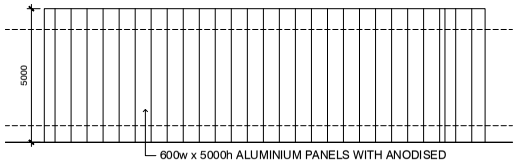

03 - NORTH ELEVATION (FUNCTION SPACE)
SCALE 1:100

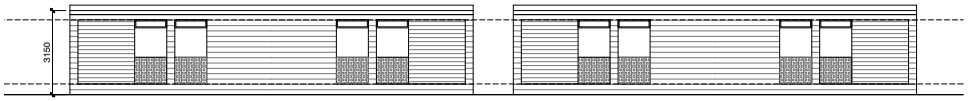

05 - NORTH ELEVATION (MODULES 1 & 2)
SCALE 1:100

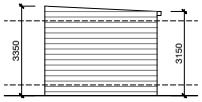

06 - EAST ELEVATION (MODULES 1 & 2)
SCALE 1:100

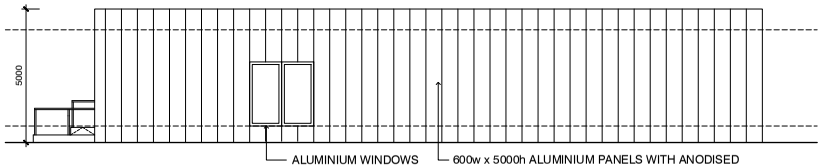

01 - EAST ELEVATION (FUNCTION SPACE)
SCALE 1:100

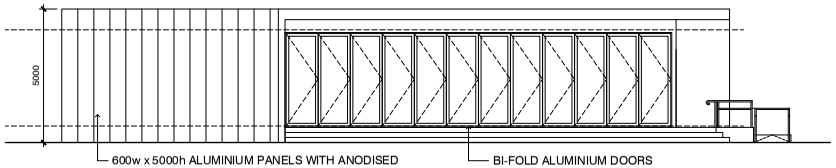

02 - WEST ELEVATION (FUNCTION SPACE)
SCALE 1:100

1. ALL LEVELS AND DIMENSIONS MUST BE CHECKED AND VERIFIED BEFORE COMMENCEMENT OF WORK.
2. ALL WORKS MUST BE EXECUTED IN A WORKMANLIKE MANNER AND ALL MATERIALS MUST CONFORM TO THE LATEST APPLICABLE AUSTRALIAN STANDARD CODES.
3. WRITTEN DIMENSIONS TAKE PRECEDENCE OVER SCALE. DO NOT SCALE FROM DRAWING.
4. WINDOW SIZES ARE NOMINAL ONLY.
5. THIS DRAWING(S) IS TO BE READ IN CONJUNCTION WITH THE PROJECT SPECIFICATIONS, ENGINEERS COMPUTATIONS AND / OR PLANS AND SOIL TEST REPORT WHERE INDICATED.

NO.	DATE	DETAILS
L	23.03.20	PLANNING RFI
K	10.02.20	PLANNING AMENDMENTS
J	29.01.20	PLANNING RFI
I	11.10.19	HOUSE, FUNCTION SPACE & MODULE UNITS ADDED

AMENDMENTS.

PROJECT TITLE.

PROPOSED RENOVATION @
HOLIDAY ISLAND MOTEL

349 CHURCH STREET
COWES

JULIE-ANNE SMITH
LINDSAY DOUGLAS
ARCHITECT REG 5933

10.25|401 DOCKLANDS DRIVE
DOCKLANDS VICTORIA 3008
T 03 9600 1133
F 03 9600 1155

W dlgdesign.net.au
E info@dlgdesign.net.au

DESIGN

© Copyright Reserved Douglas Smith Pty. Ltd. T/AS Dlg Design

DRAWING TITLE.

PROPOSED ELEVATIONS

PROJECT NORTH.

PROJECT NO. 11.018
SCALE. 1:200
DATE. JAN 2020
DRAWING NO. 07

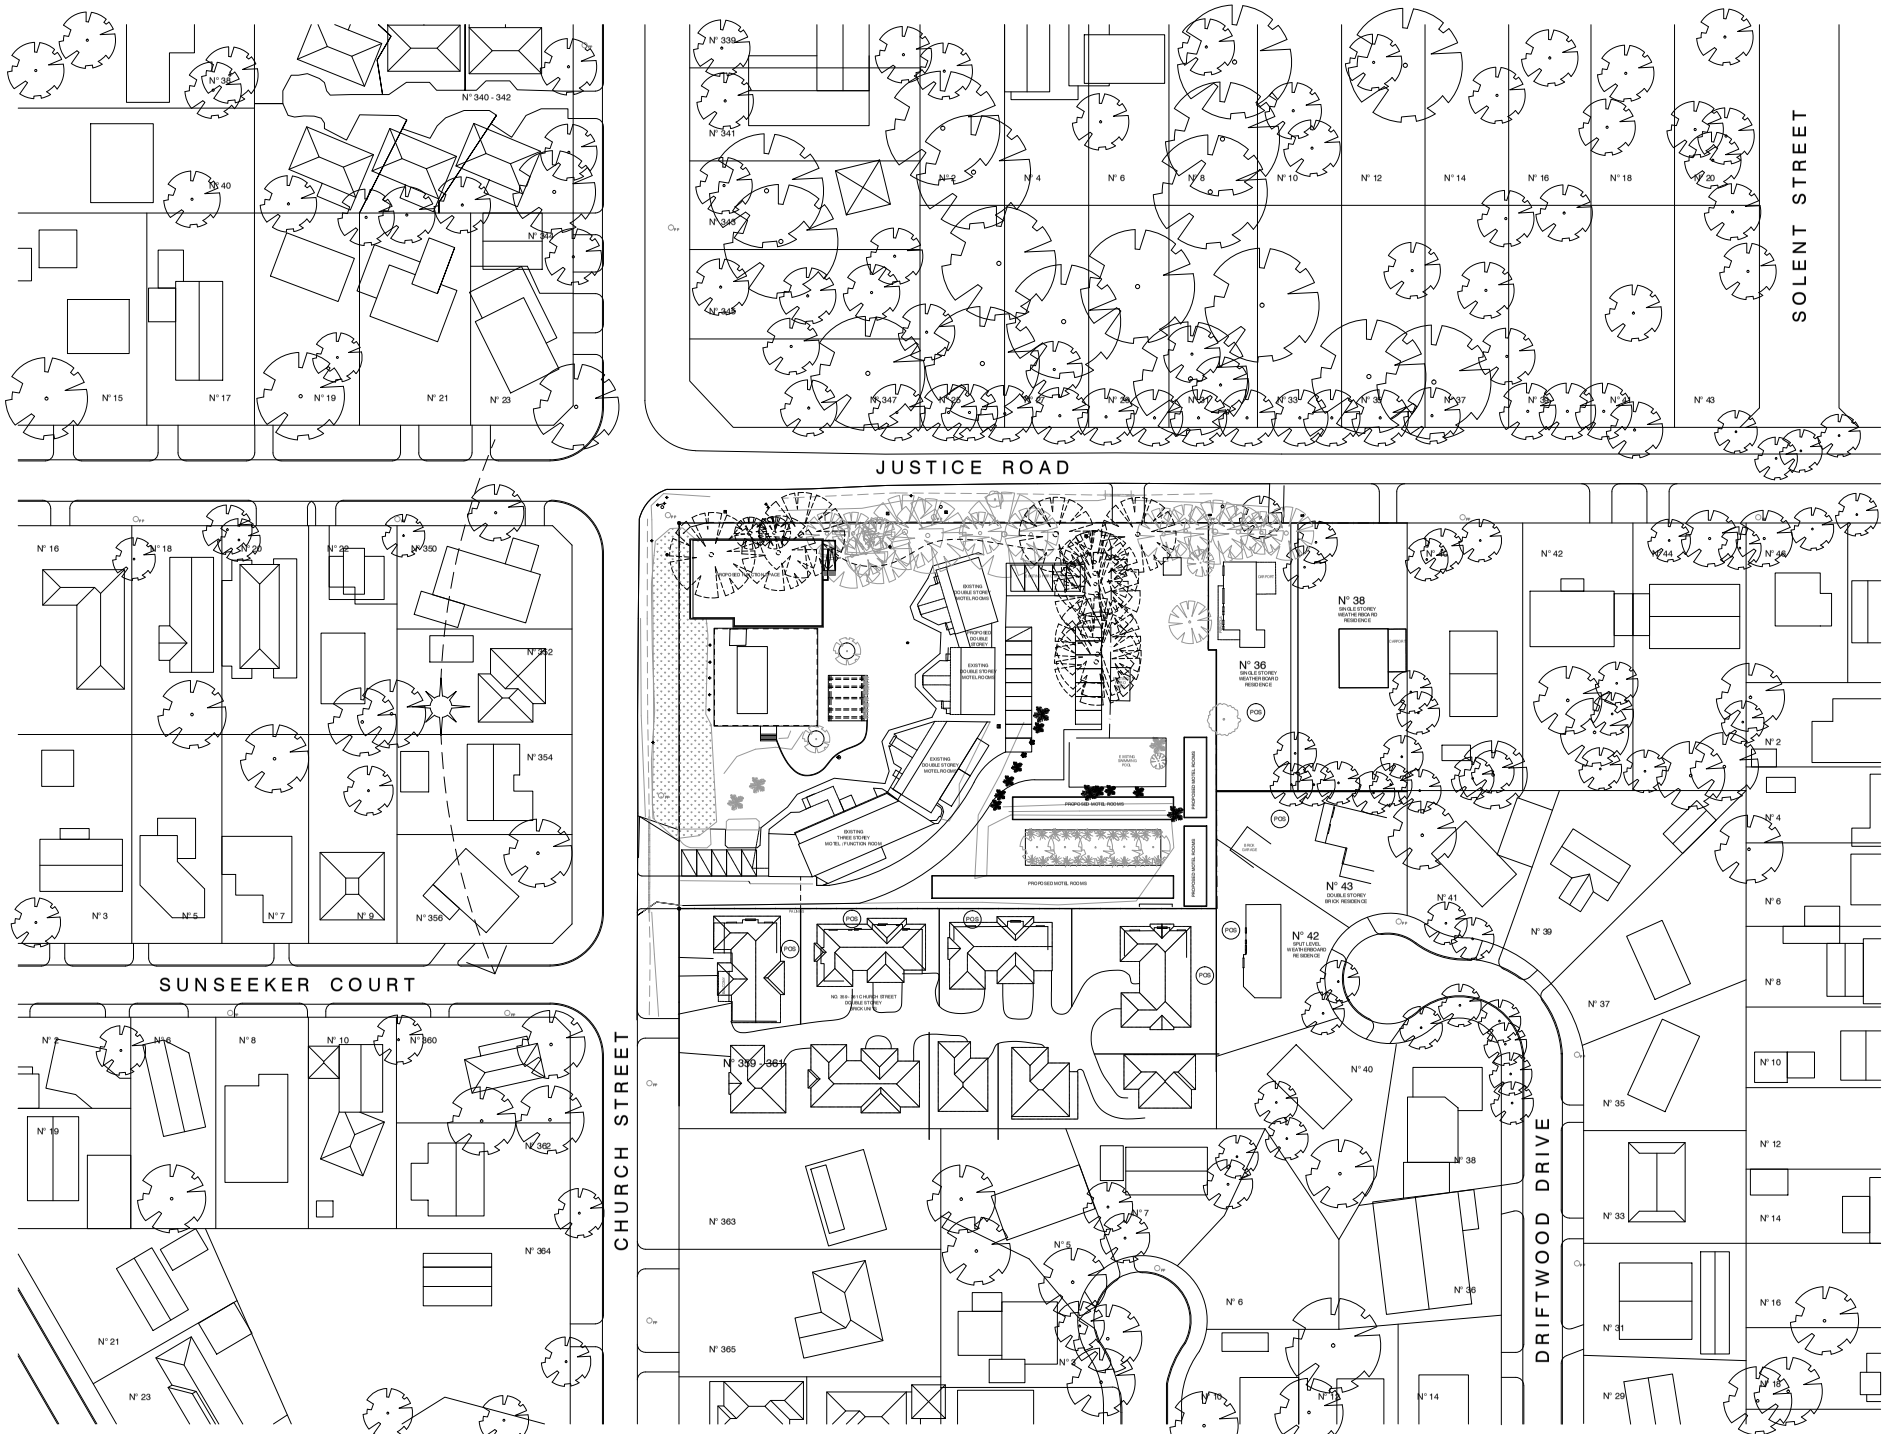

1. ALL LEVELS AND DIMENSIONS MUST BE CHECKED AND VERIFIED BEFORE COMMENCEMENT OF WORK.
2. ALL WORKS MUST BE EXECUTED IN A WORKMANLIKE MANNER AND ALL MATERIALS MUST CONFORM TO THE LATEST APPLICABLE AUSTRALIAN STANDARD CODES.
3. WRITTEN DIMENSIONS TAKE PRECEDENCE OVER SCALE. DO NOT SCALE FROM DRAWING.
4. WINDOW SIZES ARE NOMINAL ONLY.
5. THIS DRAWING(S) IS TO BE READ IN CONJUNCTION WITH THE PROJECT SPECIFICATIONS, ENGINEERS COMPUTATIONS AND / OR PLANS AND SOIL TEST REPORT WHERE INDICATED.

NO.	DATE	DETAILS
L	23.03.20	PLANNING RFI
K	10.02.20	PLANNING AMENDMENTS
J	29.01.20	PLANNING RFI
I	11.10.19	HOUSE, FUNCTION SPACE & MODULE UNITS ADDED

AMENDMENTS.

PROJECT TITLE.

PROPOSED RENOVATION @
HOLIDAY ISLAND MOTEL

349 CHURCH STREET
COWES

JULIE-ANNE SMITH
LINDSAY DOUGLAS
ARCHITECT REG 6933

10.25|401 DOCKLANDS DRIVE
DOCKLANDS VICTORIA 3008
T. 03 9600 1133
F. 03 9600 1155

W. dlgdesign.net.au
E. info@dlgdesign.net.au

dig DESIGN

© Copyright Reserved Douglas Smith Pty. Ltd. T/AS Dig Design

DRAWING TITLE.

DESIGN RESPONSE

PROJECT NORTH.

PROJECT NO.	11.018
SCALE.	1:500
DATE.	JAN 2020
DRAWING NO.	05