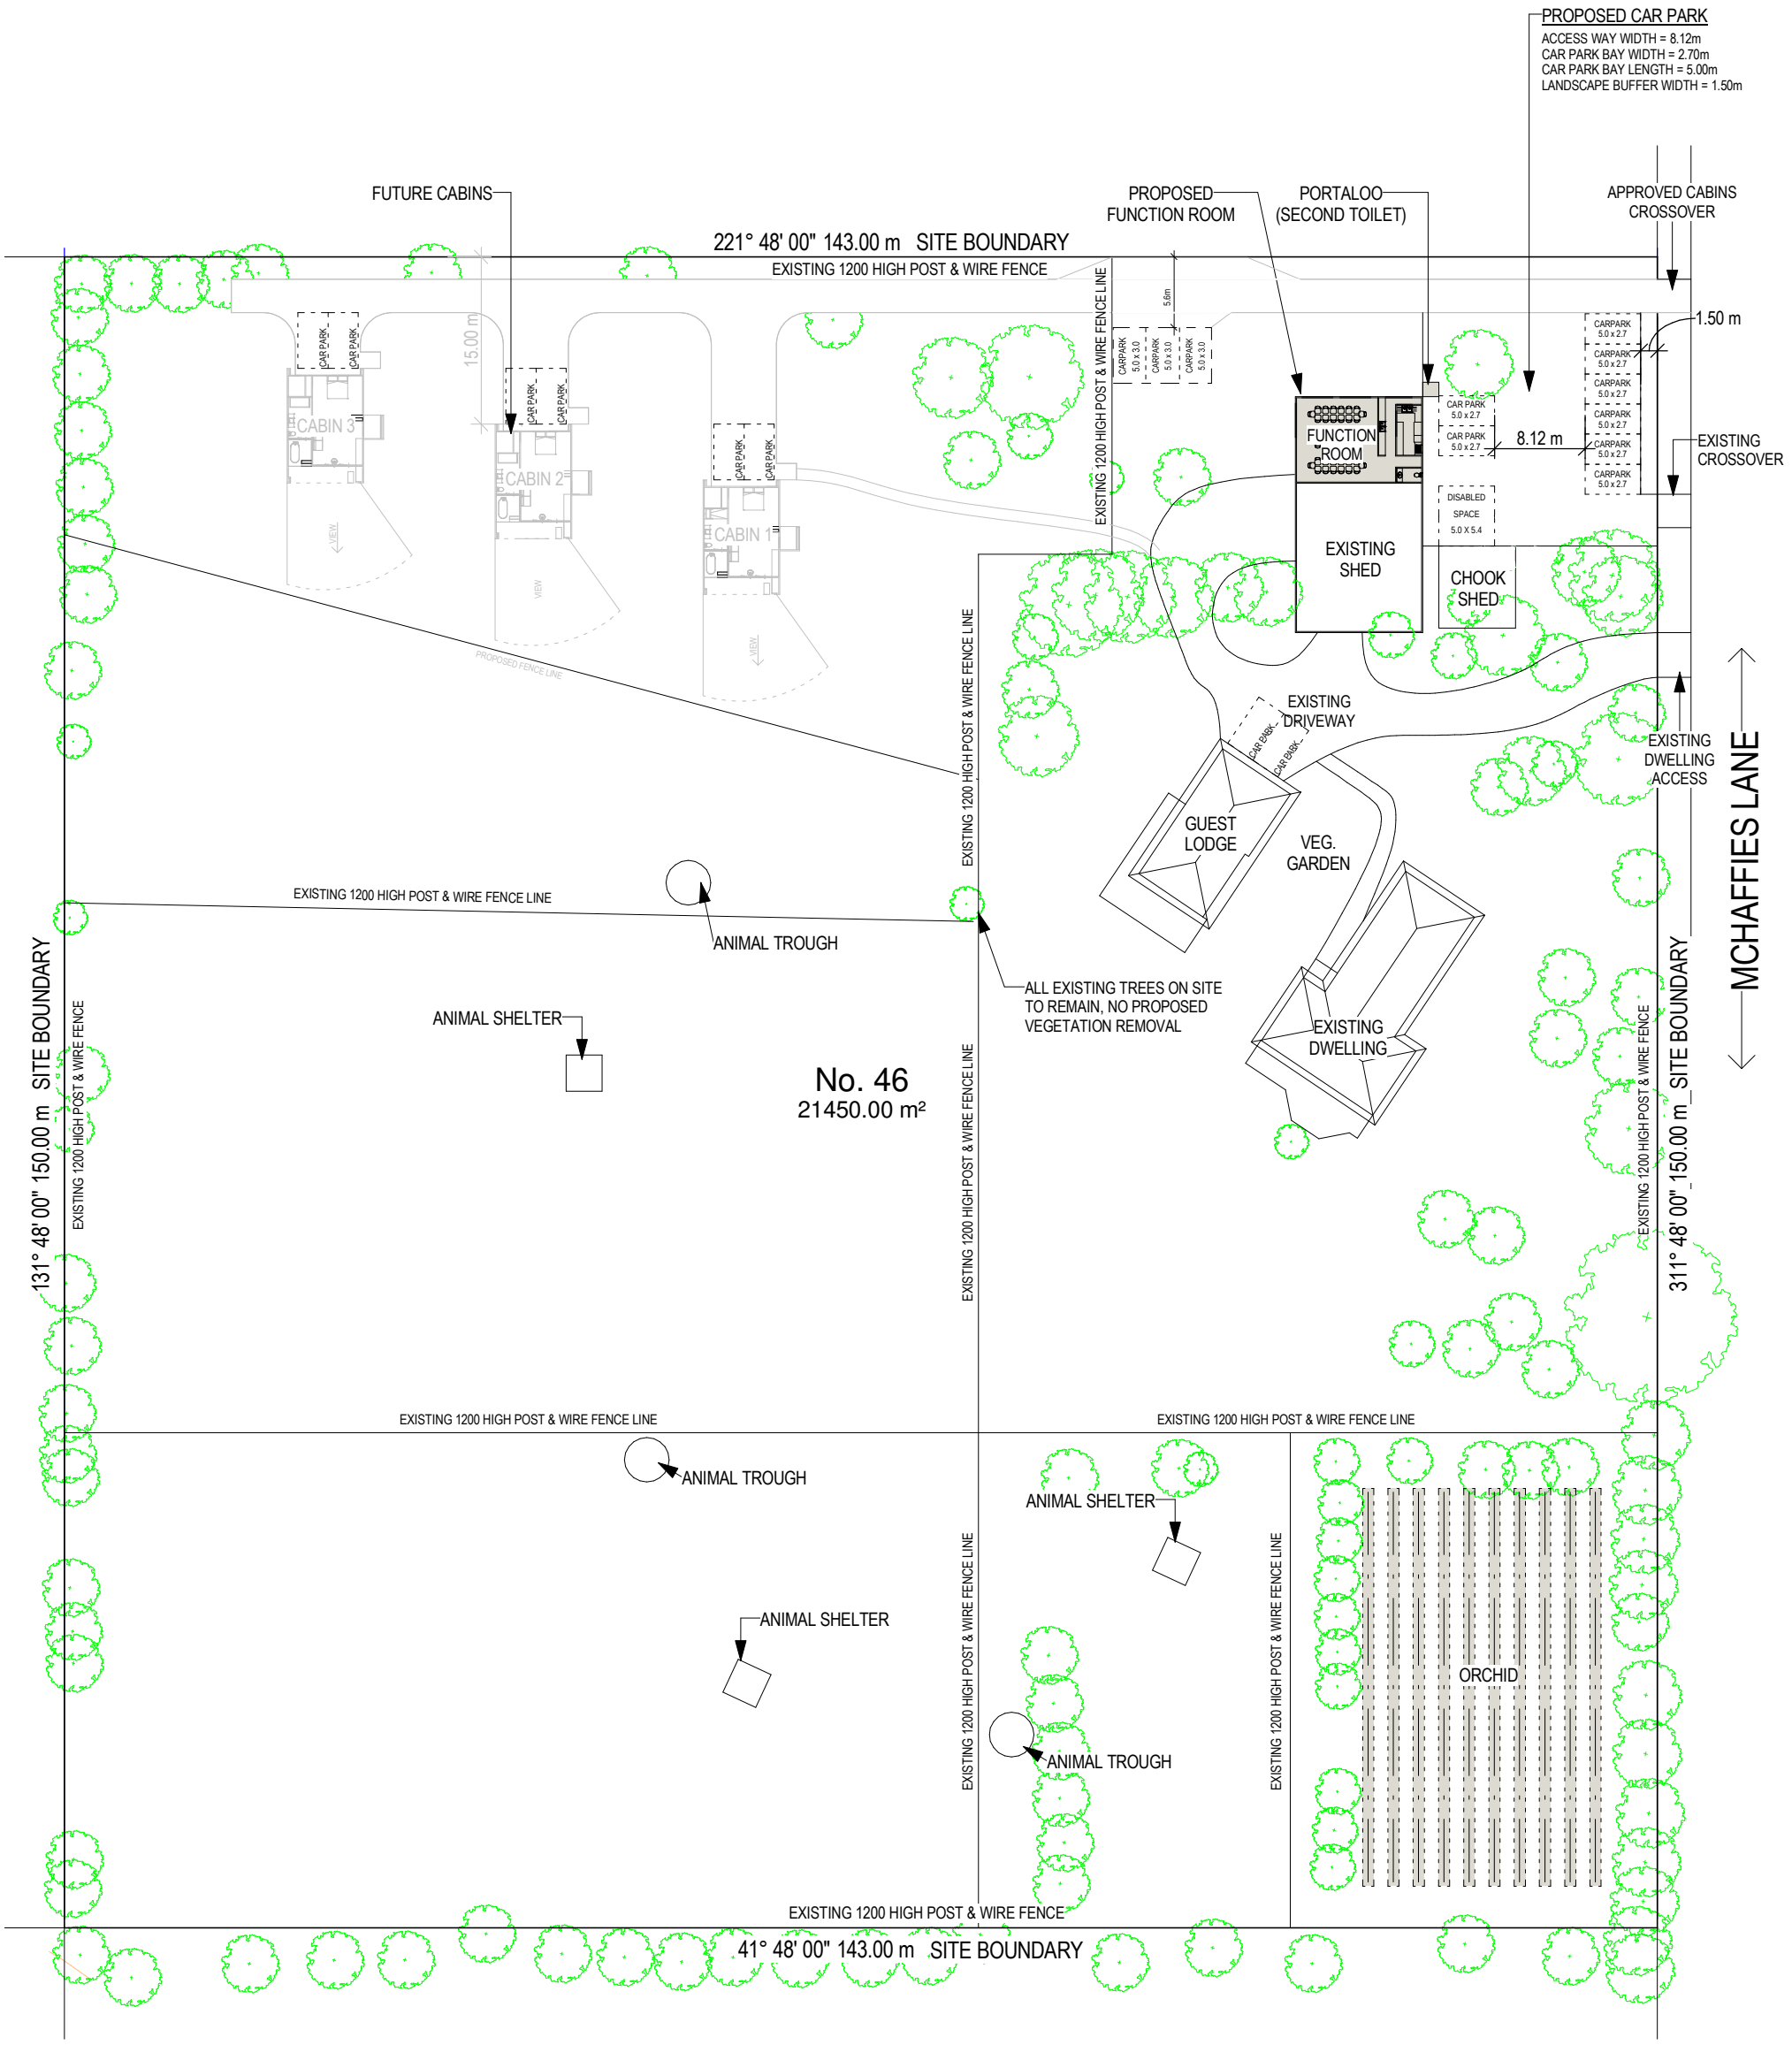


SITE PLAN


SCALE 1 : 600

(C) - COPYRIGHT : THESE DRAWINGS ARE SUBJECT TO COPYRIGHT AND REMAIN THE PROPERTY OF **ON**SITE**DESIGN**, THEY ARE NOT TO BE ALTERED OR REPRODUCED IN PART OR WHOLE WITHOUT THE WRITTEN PERMISSION OF THE DESIGNER.

DESIGNED BY:			MITCH BAGLEY
REG NO: DP-AD 44541	**SHEET SIZE:** A3	**SHEET No:** 1 of 2	
REF No: 2009	**DATE:** 20-05-2020	**REVISION:** PD3	

ONSITEDESIGN.
E/ info@onsitedesign.com.au
M/ 0402 620 094

ORIENTATION:	TITLE:	PROJECT:	PROJECT ADDRESS:	CLIENT NAME:
	TOWN PLANNING	PROPOSED FUNCTION ROOM	46 MCHAFFIES LANE, VENTNOR	K & R LAMARO

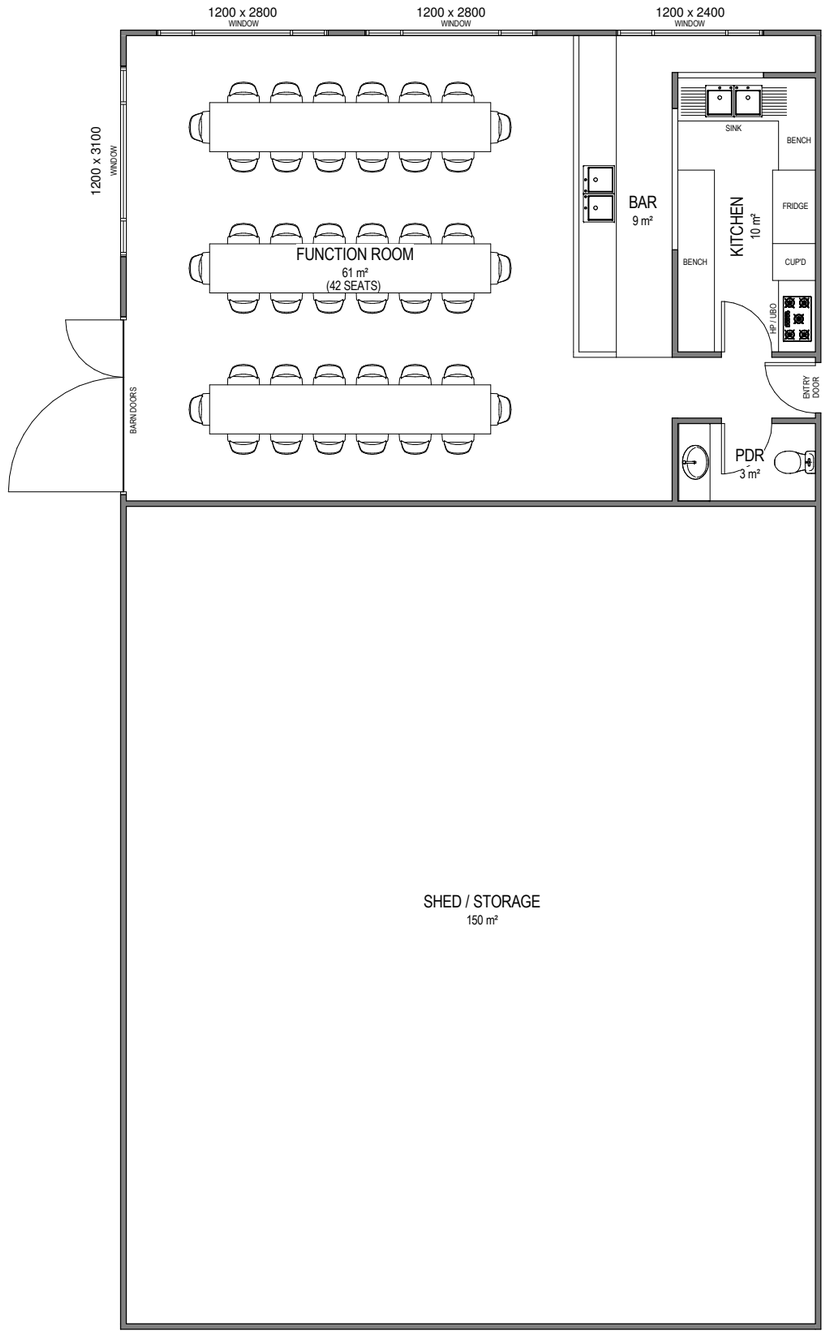

EXISTING SHED / FUNCTION ROOM FLOOR PLAN SCALE 1 : 100



EXISTING ELEVATION - NORTH EAST



EXISTING ELEVATION - SOUTH EAST



EXISTING ELEVATION - SOUTH WEST

ONSITEDESIGN.
E/ info@onsitedesign.com.au
M/ 0402 620 094

ORIENTATION:	TITLE:	PROJECT:	PROJECT ADDRESS:	CLIENT NAME:
	TOWN PLANNING	PROPOSED FUNCTION ROOM	46 MCHAFFIES LANE, VENTNOR	K & R LAMARO

(C) - COPYRIGHT : THESE DRAWINGS ARE SUBJECT TO COPYRIGHT AND REMAIN THE PROPERTY OF **ON**SITE**DESIGN**, THEY ARE NOT TO BE ALTERED OR REPRODUCED IN PART OR WHOLE WITHOUT THE WRITTEN PERMISSION OF THE DESIGNER.

DESIGNED BY:	MITCH BAGLEY		
REG NO: DP-AD 44541	**SHEET SIZE:** A3	**SHEET No:** 2 of 2	
REF No: 2009	**DATE:** 20-05-2020	**REVISION:** PD3	